DO NOT SCALE

Pipe Information box			
Total Length of new main	715m	Pipe length in field this sheet	0m
Pipe length this sheet	715m	Pipe length in verge this sheet	0m
Pipe length in road this sheet	715 m	Pipe Material	HPPE SDR17
Pipe Diam	90/63mm	No of FHs	2
No of AVs	0		
No of SVs	6	No of WO hydrants	4
No of PRVS	0	No of Meters	0
No of NRVs	0		

ALL SLUICE VALVE CHAMBERS TO BE ENCLOSED EXTENSION SPINDLE TYPE AS PER STANDARD PRODUCT DRAWING No PD-53-0001B

ALL AIR VALVE CHAMBERS TO BE AS PER STANDARD PRODUCT DRAWING No PD-55-0001

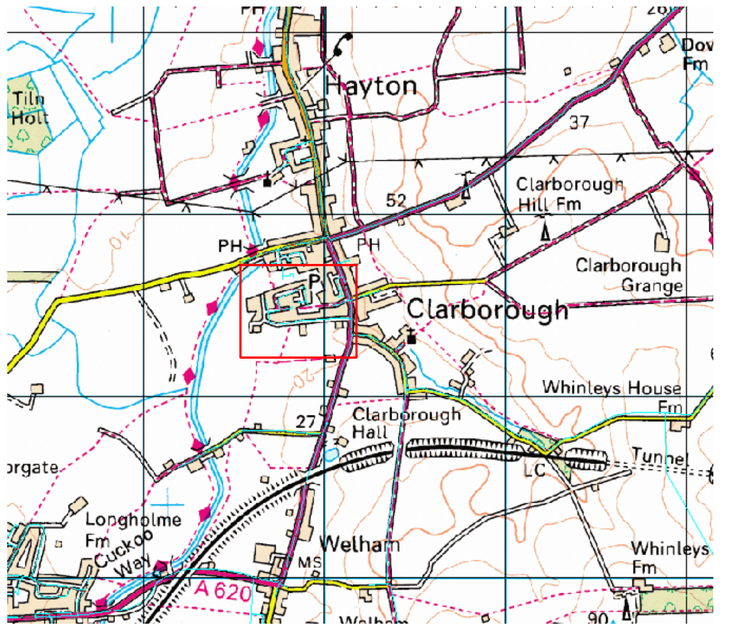

LOCATION PLAN NOT TO SCALE

LEGEND

- EXISTING POTABLE WATER MAINS
- MAIN TO BE DECOMMISSIONED
- WATER MAIN BY OPEN CUT
- WATER MAIN BY DIRECTIONAL DRILLING
- WATER MAIN BY PIPE BURSTING
- WATER MAIN BY SLIP LINING
- WATER MAIN BY AUGER BORE
- ELECTRIC HIGH VOLTAGE

SYMBOLOGY

Sluice Valve | Washout | Hydrant Washout

Non Return Valve | Meter | Fire Hydrant

Air Valve | Double Air Valve | Pressure Reducing Valve

All works are to conform to the latest relevant British Standards, Codes of Practice and Legislation.

The information shown on this drawing is based upon the best available information but the position must be regarded as approximate.

The actual position of all apparatus MUST be established on site before any mechannical plant is used.

No liability whatsoever is accepted for any error or omission.

A Design risk Assessment has been completed for the Water Mains proposed for this Scheme.

FOR INFORMATION ONLY

CLARBOROUGH

REV	DETAILS	BY	DATE
A	METHOD UPDATED, OVERLAND RE-ROUTED	AJC	02/07/12

All copyright and design right subsisting in this document is the property of Anglian Water Services Limited, and may not be reproduced without Anglian Water's consent. This document and the information contained within it is confidential to Anglian Water Services Limited and may not be disclosed to any third party without Anglian Water's consent.

The information shown on this drawing is based on the best available information but the actual position of all apparatus must be regarded as approximate and MUST be established by trial holes. No liability whatsoever is accepted for any error or omission.

Reproduced from the Ordnance Survey map by Anglian Water Services Limited by permission of Ordnance Survey on behalf of the Controller of Her Majesty's Stationery Office. ©Crown copyright Anglian Water Services Limited, licence number WU268492.

anglianwater
WATER SERVICES MAINS – WEST
Enterprise House, Waterside South
Lincoln LN5 7JE
Tel 01522 341000 Fax 01522 341462

PROJECT TITLE: CLARBOROUGH

DRAWING TITLE:

DESIGNED: BS	DATE: 02/07/12	CHECKED: AW	DATE: 02/07/12
DRAWN: AJC	DATE: 02/07/12	APPROVED: JT	DATE: 02/07/12
SCALE: 1:500	A1	XREF DRAWING NO.	
DRAWING No. WAT–05794/1			REV. A